PUNIT EMPERIA

PUNIT IMPERIA

PUNIT IMPERIA

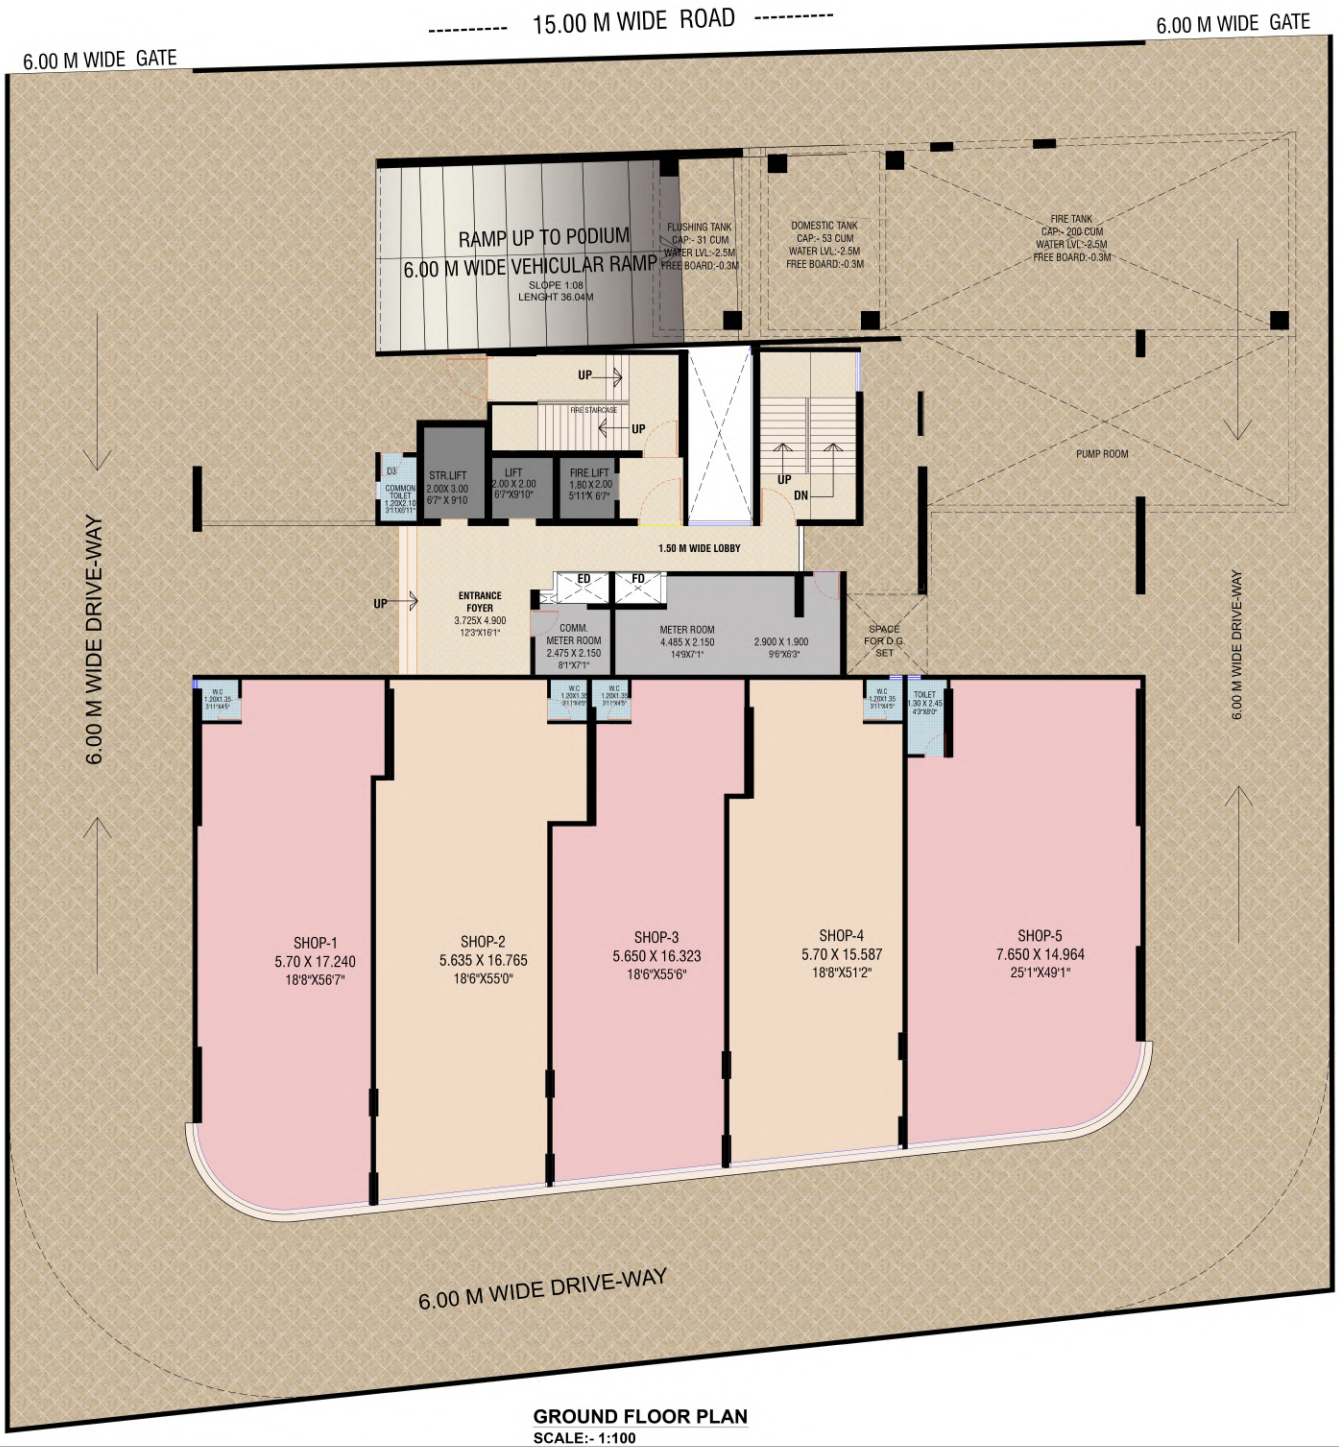

GROUND FLOOR PLAN

SCALE:- 1:100

DESIGNO
Architects,Planners,Engineers
709,J.K CHAMBERS SECTOR-17 VASHI, NAVI MUMBAI TEL:-27892606 / 27892795
EMAIL:designoa@gmail.com
Logon: www.designoinfra.com

NORTH

N

DATE	SHEET NO.
07-06-2023	1/8

SHEET CONTENT: GROUND FLOOR

PROJECT SITE ADDRESS

PUNIT IMPERIA

PROPOSED RESIDENTIAL CUM COMMERCIAL BUILDING
ON PLOT NO. 27D, SECTOR NO. -19, AT KHARGHAR,
TAL. PANVEL, DIST. RAIGAD.

DEVELOPER

PUNIT REALTY

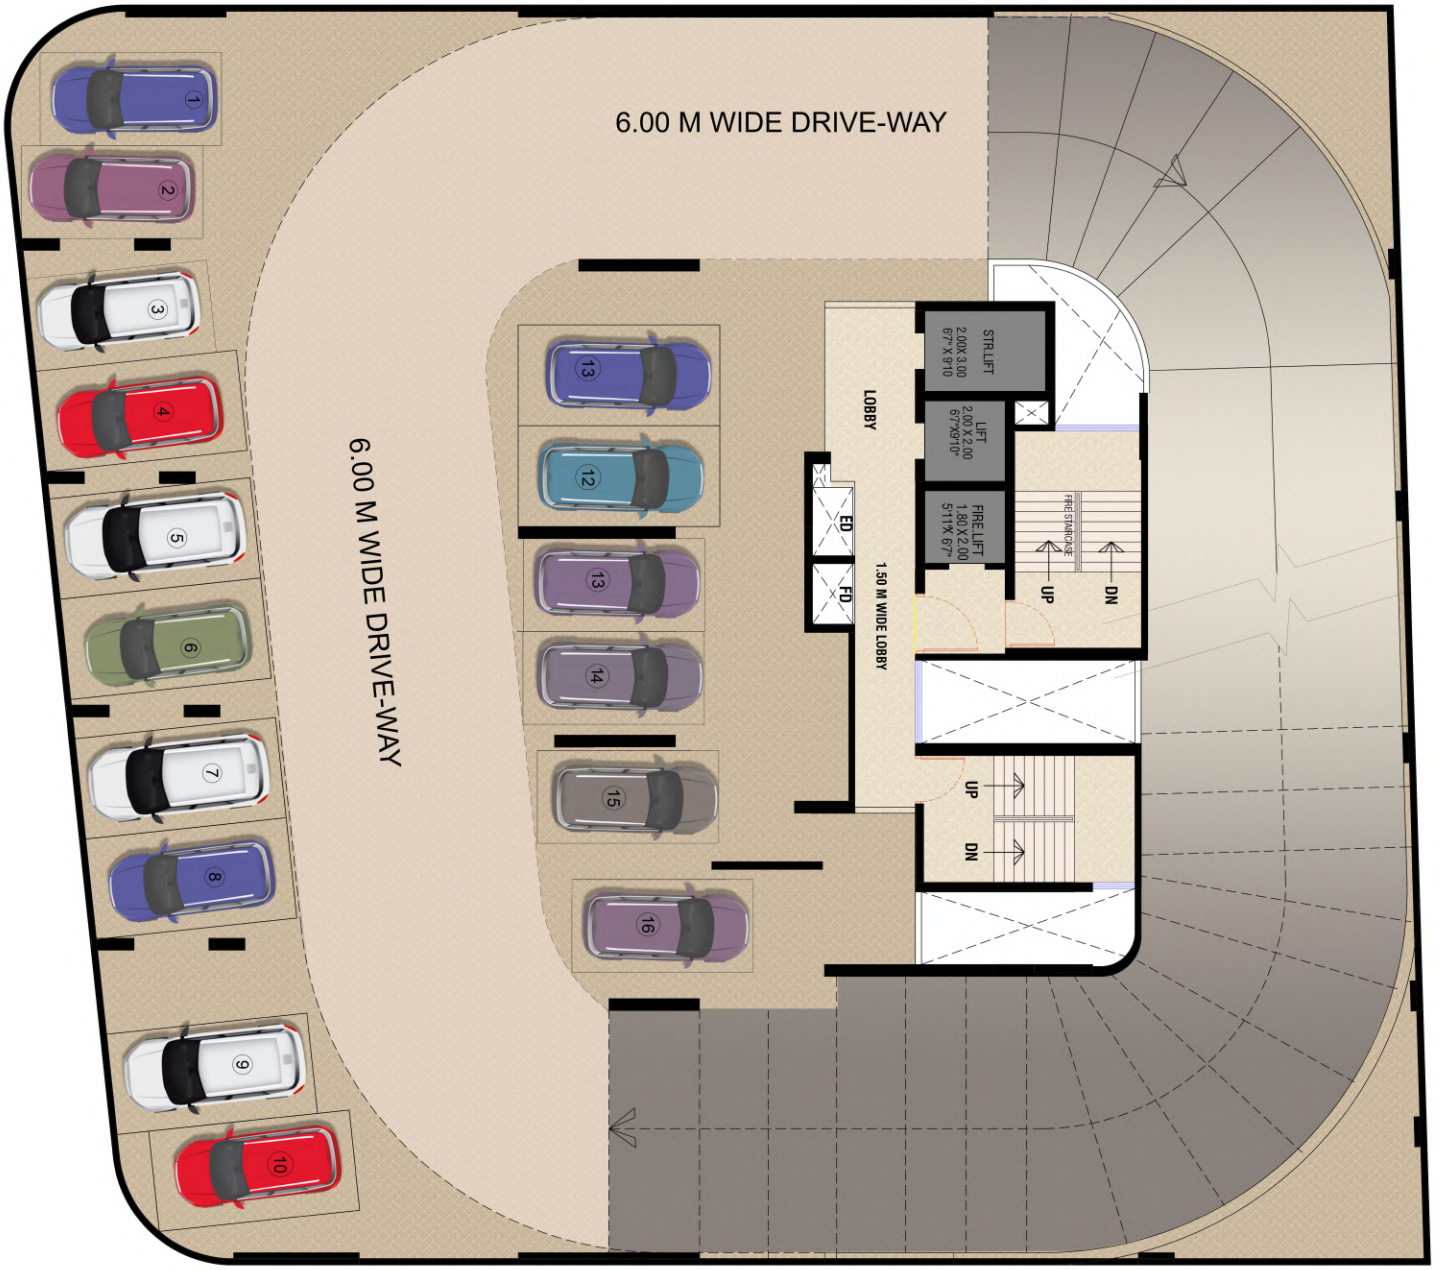

DEVELOPER	PROJECT SITE ADDRESS	SHEET CONTENT	DATE	NORTH	
PUNIT REALTY	PUNIT IMPERIA PROPOSED RESIDENTIAL CUM COMMERCIAL BUILDING ON PLOT NO. 27D, SECTOR NO. -19, AT KHARGHAR, TAL. PANVEL, DIST. RAIGAD.	1 ST FLOOR	07-06-2023 SHEET NO. 2/8	N	DESIGNO Architects,Planners,Engineers 709,J.K CHAMBERS SECTOR-17,VASHI, NAVI MUMBAI TEL-27892606 / 27892795 EMAIL:designoa@gmail.com Logon: www.designoinfra.com

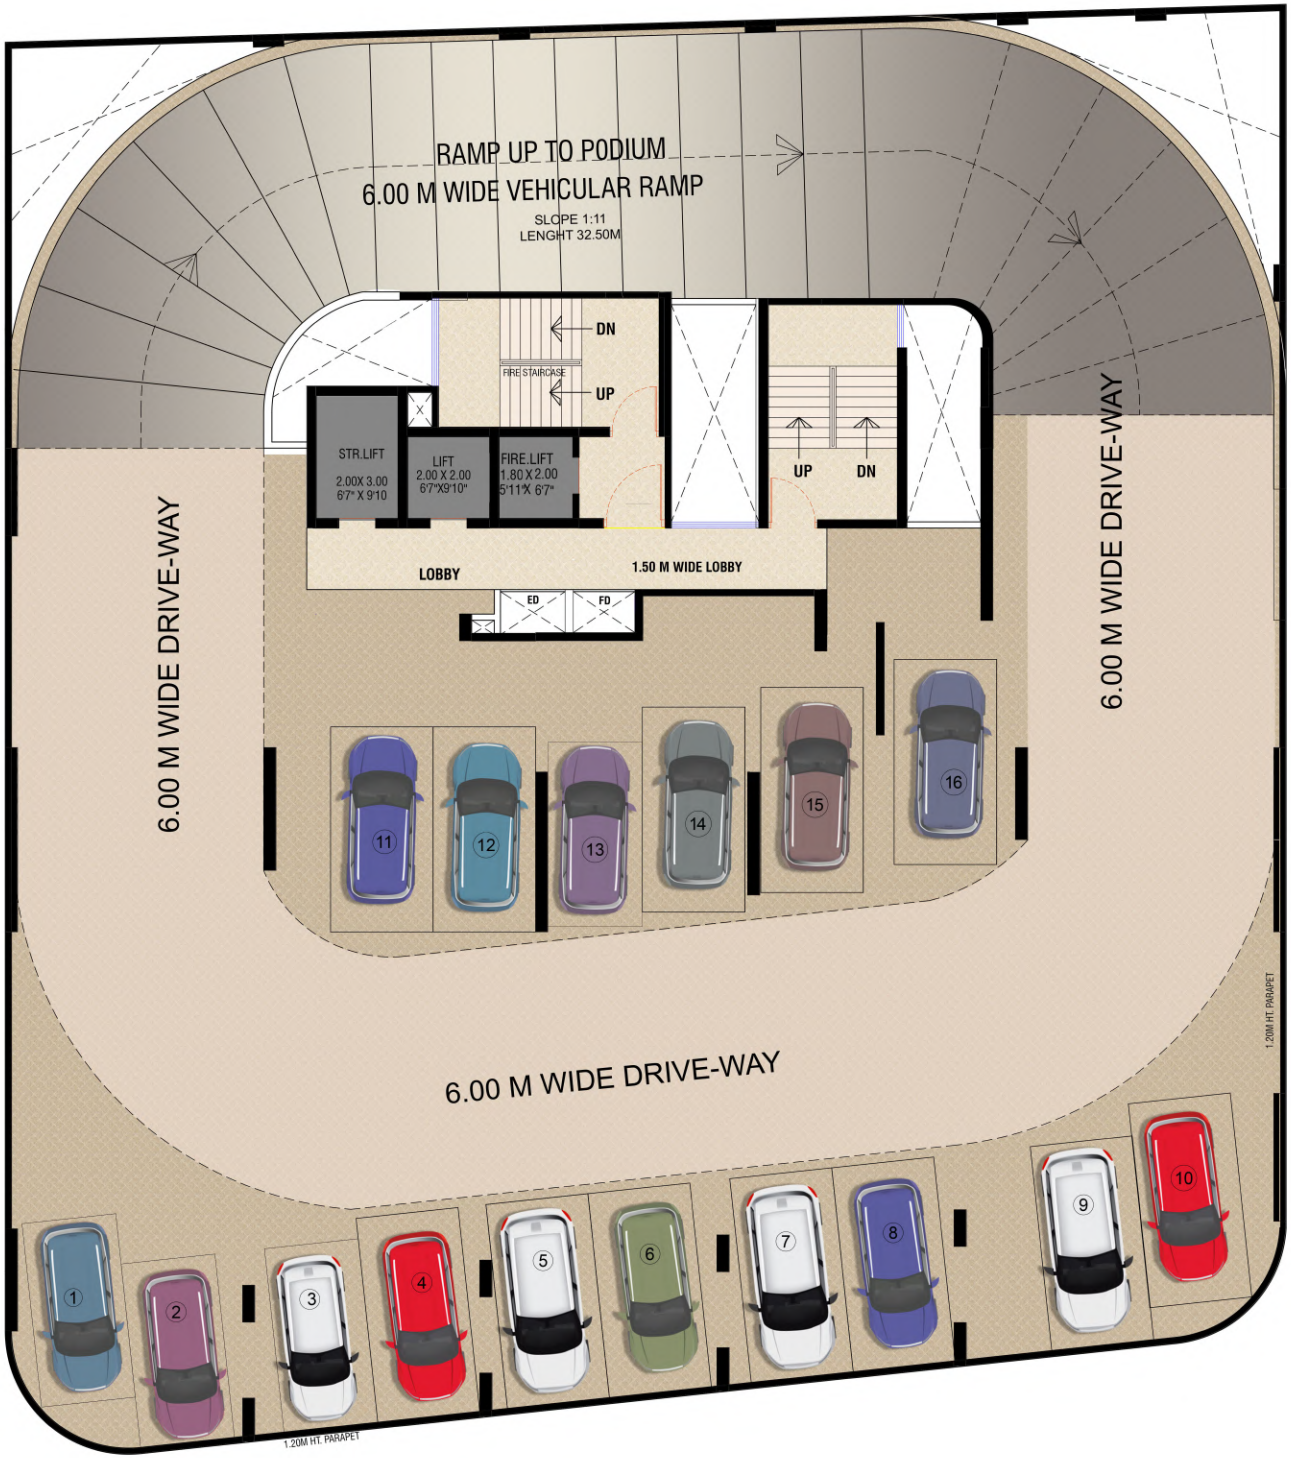

DESIGNO
Architects,Planners,Engineers
709-JK CHAMBERS SECTOR-17 VASHI,
NAVI MUMBAI TEL-27892606 / 27892795
EMAIL designoa@gmail.com
Logon: www.designoinfra.com

NORTH

N

DATE	07-06-2023
SHEET NO.	3/8

SHEET CONTENT: 2 ND FLOOR

PROJECT SITE ADDRESS

PUNIT IMPERIA

PROPOSED RESIDENTIAL CUM COMMERCIAL BUILDING
ON PLOT NO. 27D, SECTOR NO. -19, AT KHARGHAR,
TAL. PANVEL, DIST. RAIGAD.

DEVELOPER

PUNIT
REALTY

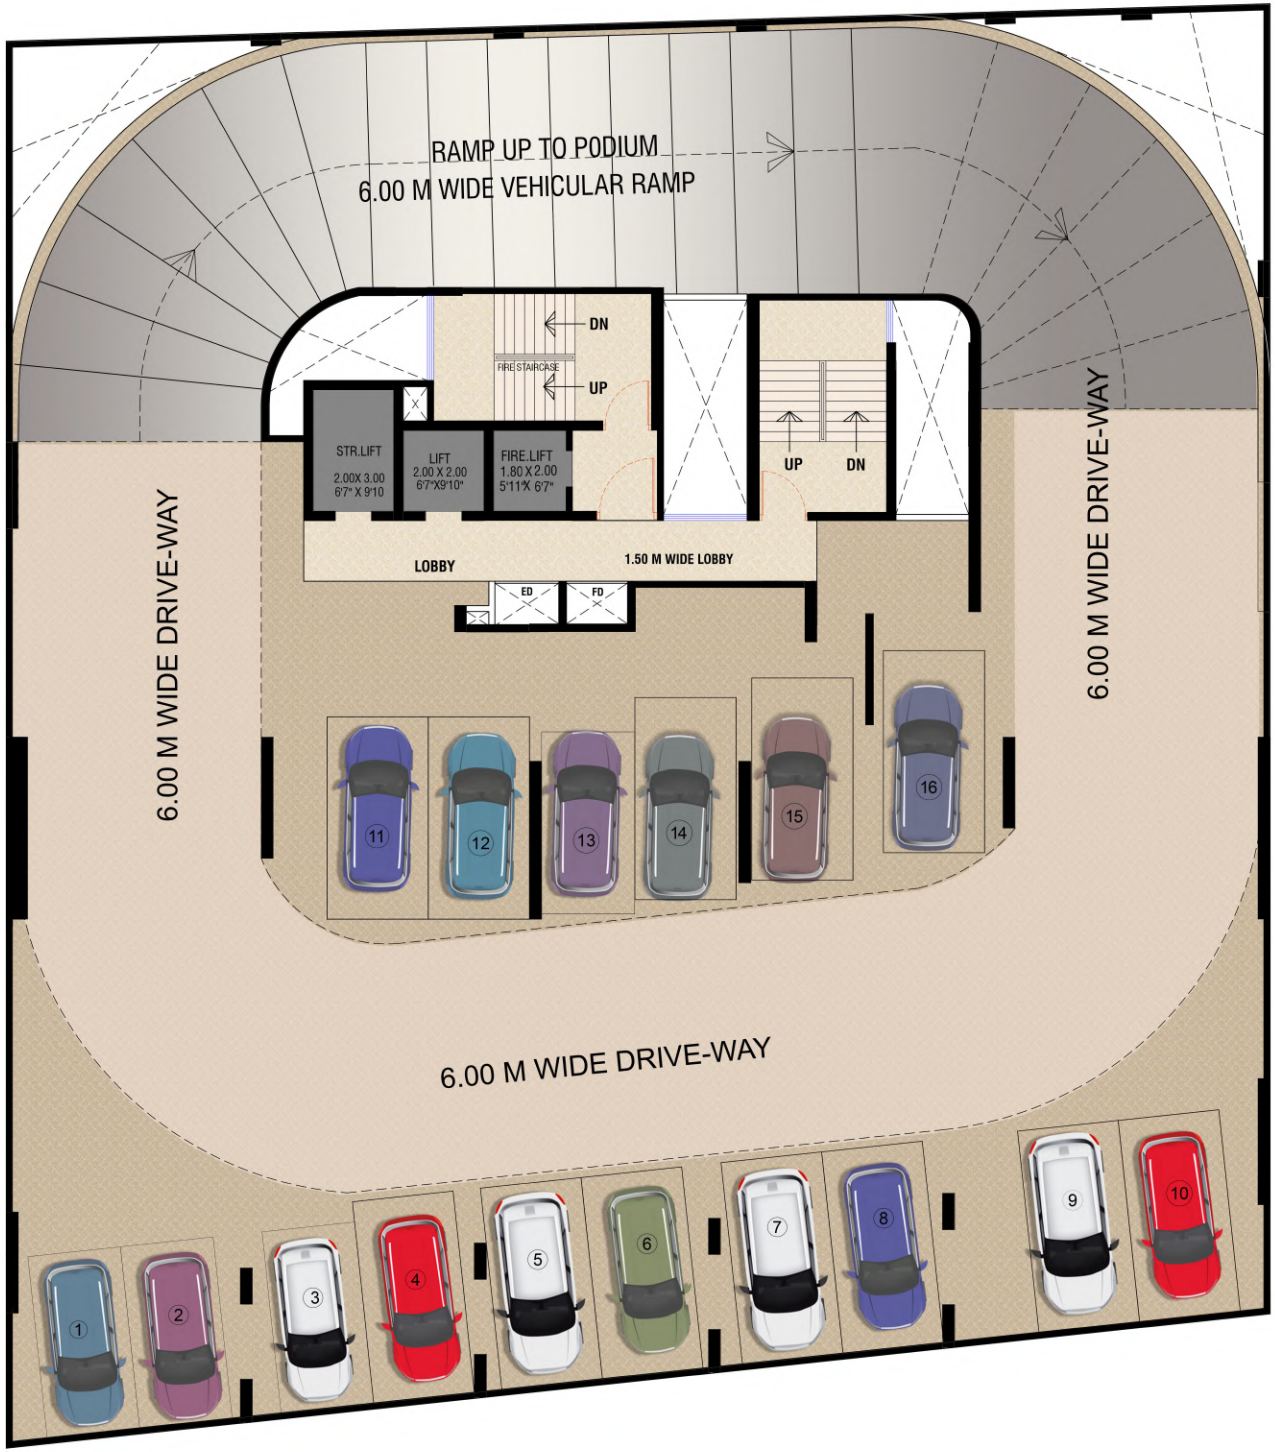

DEVELOPER

PUNIT
REALTY

PROJECT SITE ADDRESS

PUNIT IMPERIA

PROPOSED RESIDENTIAL CUM COMMERCIAL BUILDING
ON PLOT NO. 27D, SECTOR NO. -19, AT KHARGHAR,
TAL. PANVEL, DIST. RAIGAD.

SHEET CONTENT

3 RD,4TH,5TH
FLOOR

DATE

07-06-2023

SHEET NO.

4/8

NORTH

N

DESIGNO
Architects,Planners,Engineers
709,J.K.CHAMBERS SECTOR-17,VASHI,
NAVI MUMBAI TEL.-27892696 / 27892795
EMAIL:designo@gmail.com
Logon: www.designoinfra.com

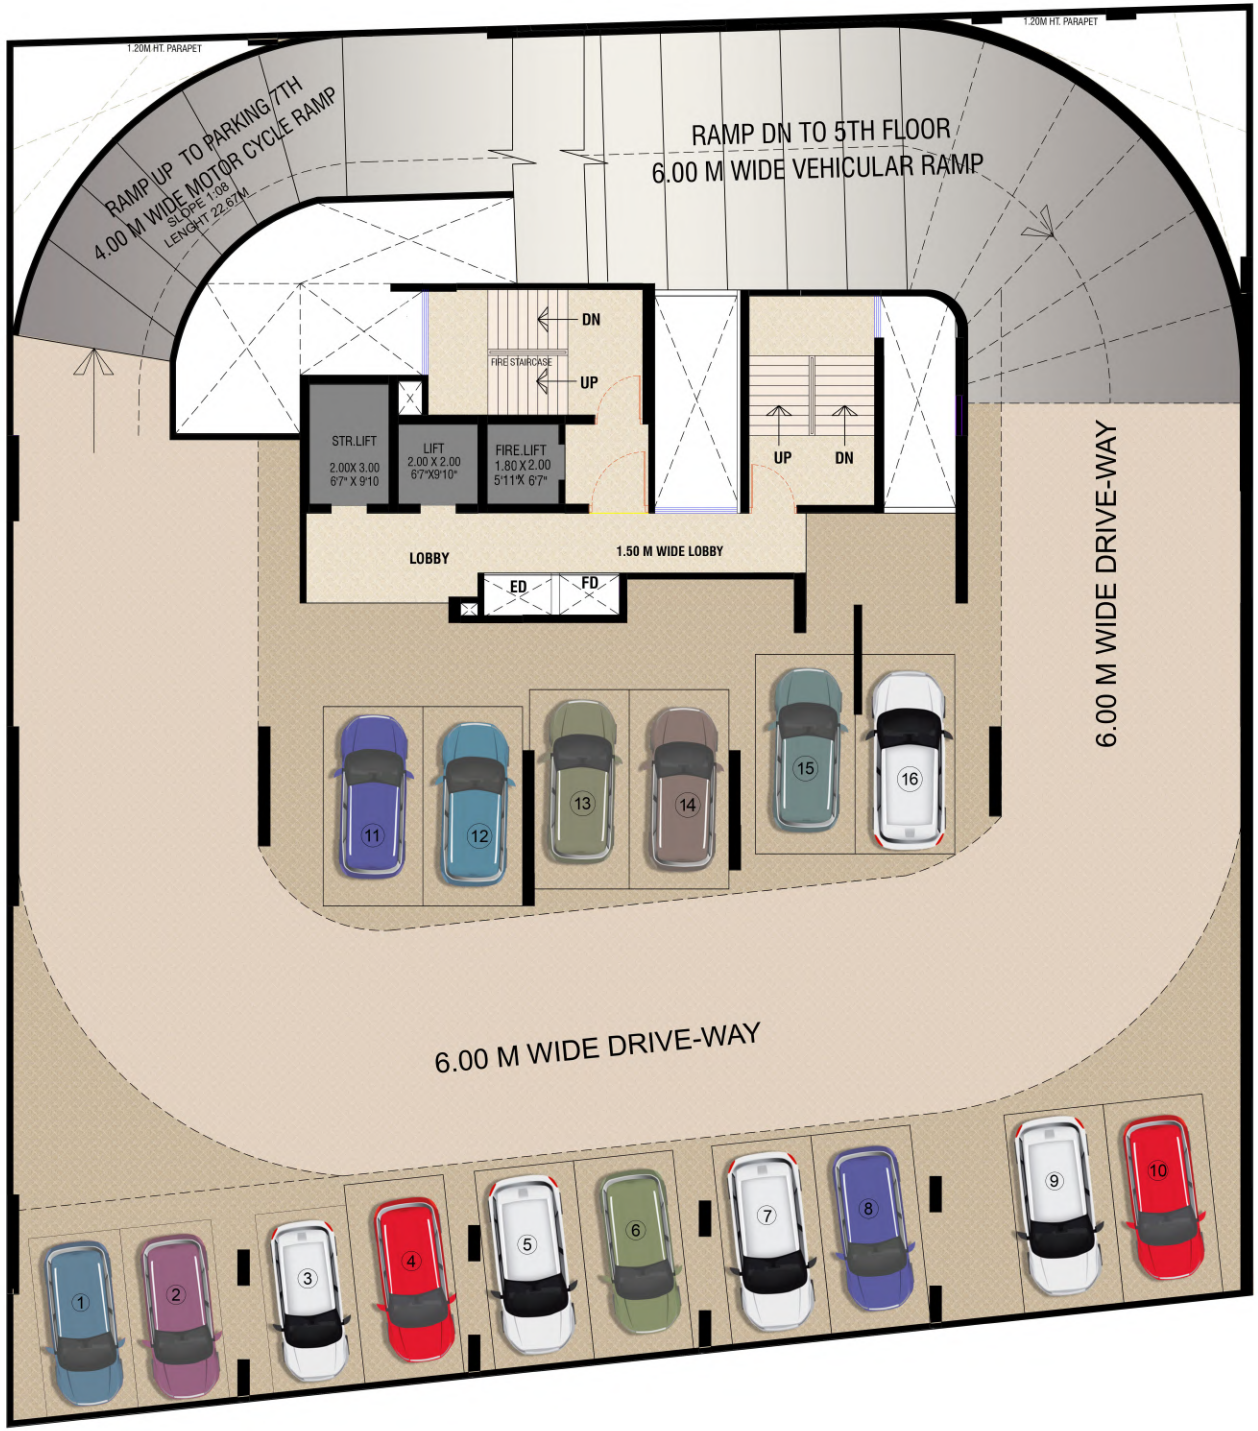

DESIGNO
Architects,Planners,Engineers
709,J.K CHAMBERS SECTOR-17,VASHI,
NAVI MUMBAI TEL:27862606 / 27892795
Email: info@designoinfra.com
Logon: www.designoinfra.com

NORTH

N

DATE	SHEET NO.
07-06-2023	5/8

SHEET CONTENT

6TH FLOOR

PROJECT SITE ADDRESS

PUNIT IMPERIA

PROPOSED RESIDENTIAL CUM COMMERCIAL BUILDING
ON PLOT NO. 27D, SECTOR NO. -19, AT KHARGHAR,
TAL. PANVEL, DIST. RAIGAD.

DEVELOPER

PUNIT
REALTY

DEVELOPER

PUNIT
REALTY

PROJECT SITE ADDRESS

PUNIT IMPERIA
PROPOSED RESIDENTIAL CUM COMMERCIAL BUILDING
ON PLOT NO. 27D, SECTOR NO. -19, AT KHARGHAR,
TAL. PANVEL, DIST. RAIGAD.

SHEET CONTENT

7TH
FLOOR

DATE

07-06-2023

SHEET NO.

6/8

NORTH

N

DESIGNO
Architects,Planners,Engineers
709,J.K.CHAMBERS SECTOR-17,VASHI
NAVI MUMBAI TEL.-27892696 / 27892795
EMAIL:designo@gmail.com
Logon: www.designoinfra.com

DESIGNO
Architects,Planners,Engineers
709,J.K CHAMBERS SECTOR-17,VASHI,
NAVI MUMBAI TEL-27862606 / 27892795
EMAIL: designo@vsnl.com
Logon: www.designoinfra.com

NORTH

N

DATE	SHEET CONTENT	SHEET NO.
07-06-2023	TYPICAL FLOORS 8TH,10TH,12TH,14TH, 16TH,18TH,20TH, 22ND & 24TH	7/8

PROJECT SITE ADDRESS

PUNIT IMPERIA

PROPOSED RESIDENTIAL CUM COMMERCIAL BUILDING
ON PLOT NO. 27D, SECTOR NO. -19, AT KHARGHAR,
TAL. PANVEL, DIST. RAIGAD.

DEVELOPER

PUNIT
REALTY

DESIGNO
Architects|Planners|Engineers
709,JK CHAMBERS SECTOR-17,VASHI,
NAVI MUMBAI.TEL-27862606 / 27862705
EMAIL: designo_jaya@gmail.com
Logon: www.designoinfra.com

NORTH

N

DATE	SHEET CONTENT	SHEET NO.
07-06-2023	TYPICAL FLOORS 9TH,11TH,13TH,15TH 17TH,19TH,21ST, 23RD & 25TH	8/8

PROJECT SITE ADDRESS

PUNIT IMPERIA

PROPOSED RESIDENTIAL CUM COMMERCIAL BUILDING
ON PLOT NO. 27D, SECTOR NO. -19, AT KHARGHAR,
TAL. PANVEL, DIST. RAIGAD.

DEVELOPER

PUNIT
REALTY

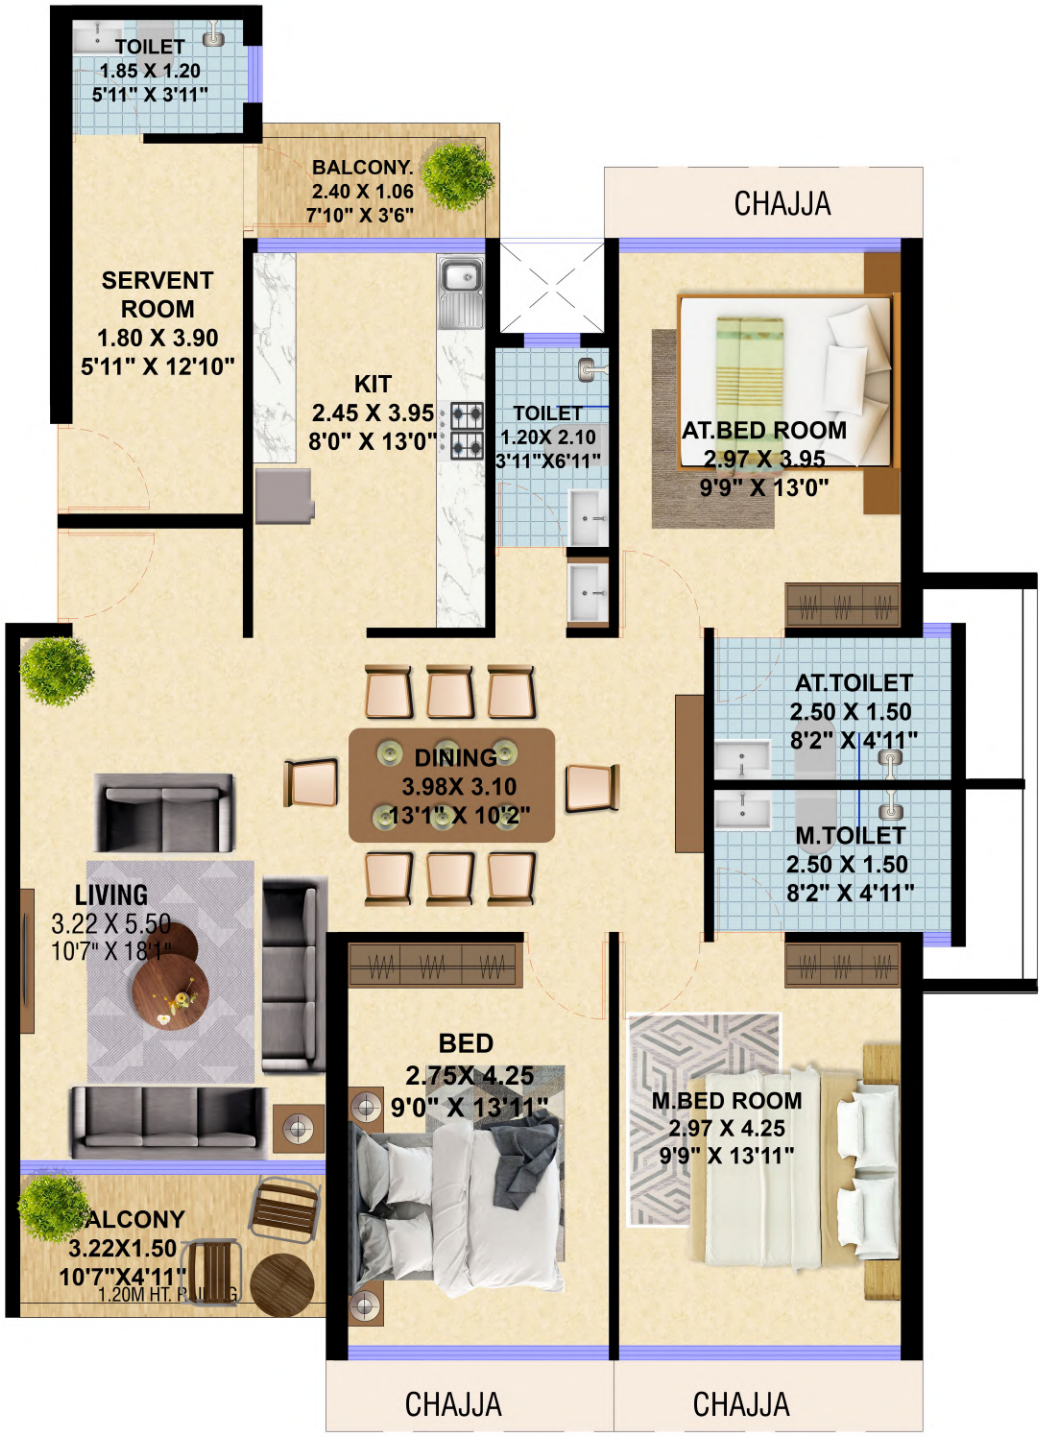

DEVELOPER	PROJECT SITE ADDRESS	SHEET CONTENT	DATE		
PUNIT REALTY	PUNIT IMPERIA PROPOSED RESIDENTIAL CUM COMMERCIAL BUILDING ON PLOT NO. 27D, SECTOR NO. -19, AT KHARGHAR, TAL. PANVEL, DIST. RAIGAD.	3 BHK	07-06-2023 SHEET NO.	NORTH	DESIGNO Architects,Planners,Engineers 709,J.K CHAMBERS SECTOR-17,VASHI, NAVI MUMBAI TEL-27892606 / 27892795 EMAIL:designoa@gmail.com Logon: www.designoinfra.com

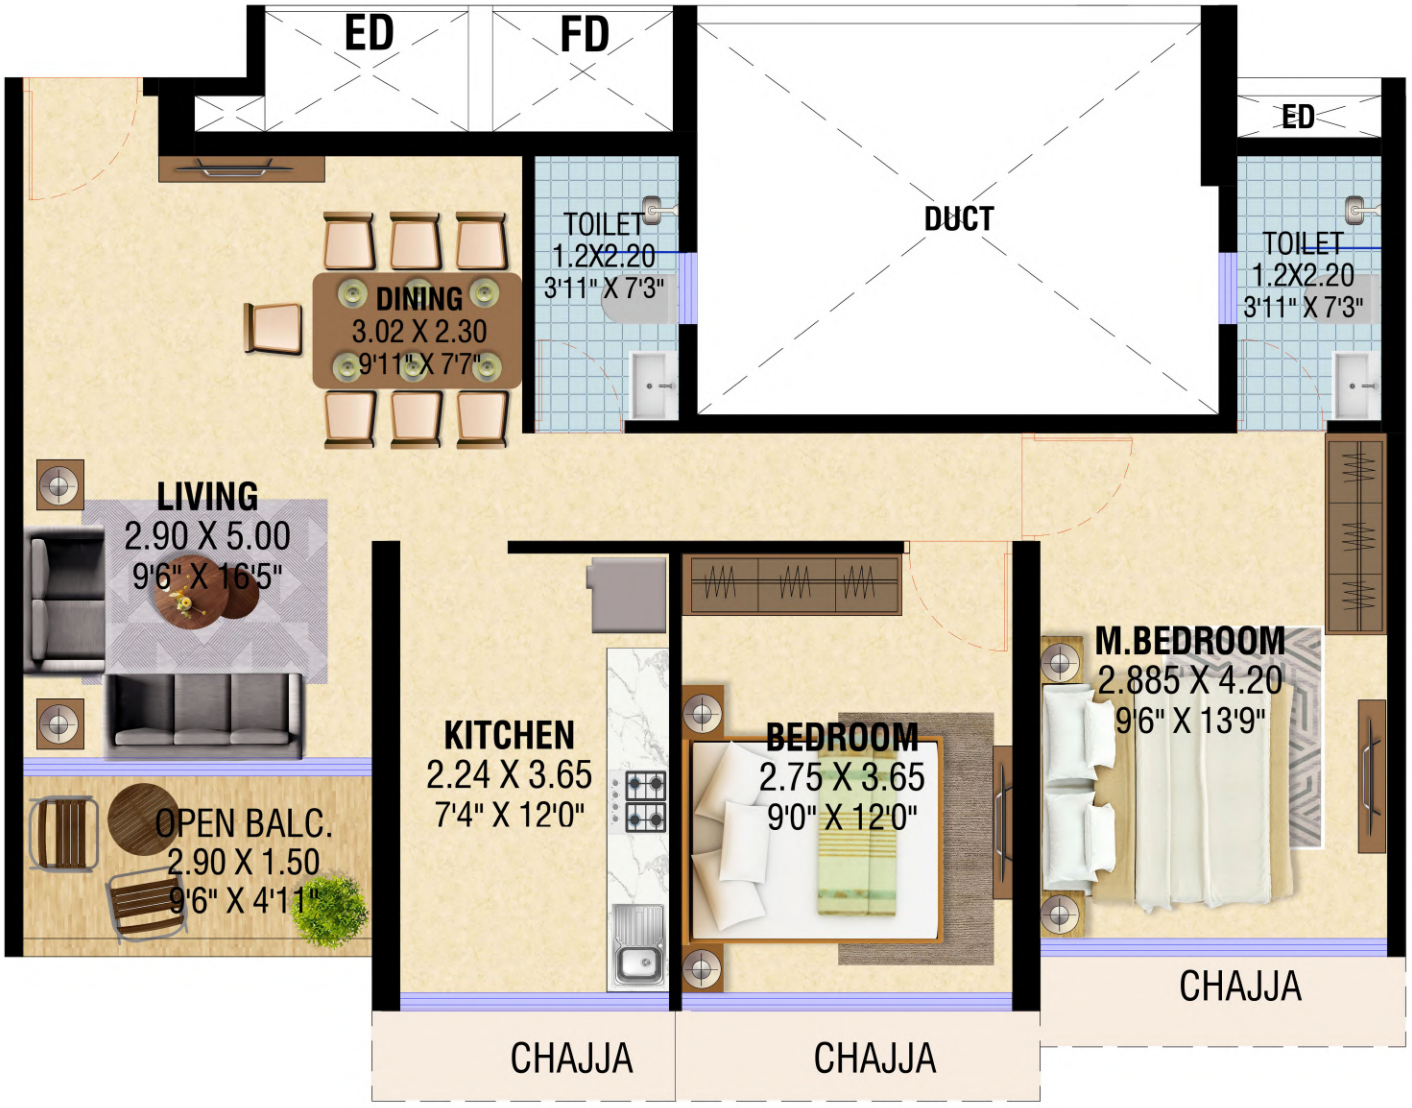

DEVELOPER	PROJECT SITE ADDRESS	SHEET CONTENT	DATE	NORTH	
PUNIT REALTY	PUNIT IMPERIA PROPOSED RESIDENTIAL CUM COMMERCIAL BUILDING ON PLOT NO. 27D, SECTOR NO. -19, AT KHARGHAR, TAL. PANVEL, DIST. RAIGAD.	2 BHK	07-06-2023 SHEET NO.	N	DESIGNO Architects,Planners,Engineers 709,J.K CHAMBERS SECTOR-17,VASHI, NAVI MUMBAI TEL-27892606 / 27892795 EMAIL:designoa@gmail.com Logon: www.designoinfra.com

DEVELOPER	PROJECT SITE ADDRESS	SHEET CONTENT	DATE	NORTH	
PUNIT REALTY	PUNIT IMPERIA PROPOSED RESIDENTIAL CUM COMMERCIAL BUILDING ON PLOT NO. 27D, SECTOR NO. -19, AT KHARGHAR, TAL. PANVEL, DIST. RAIGAD.	3 BHK	07-06-2023 SHEET NO.	N	DESIGNO Architects,Planners,Engineers 709,J.K CHAMBERS SECTOR-17,VASHI, NAVI MUMBAI TEL-27892606 / 27892795 EMAIL:designoa@gmail.com Logon: www.designoinfra.com